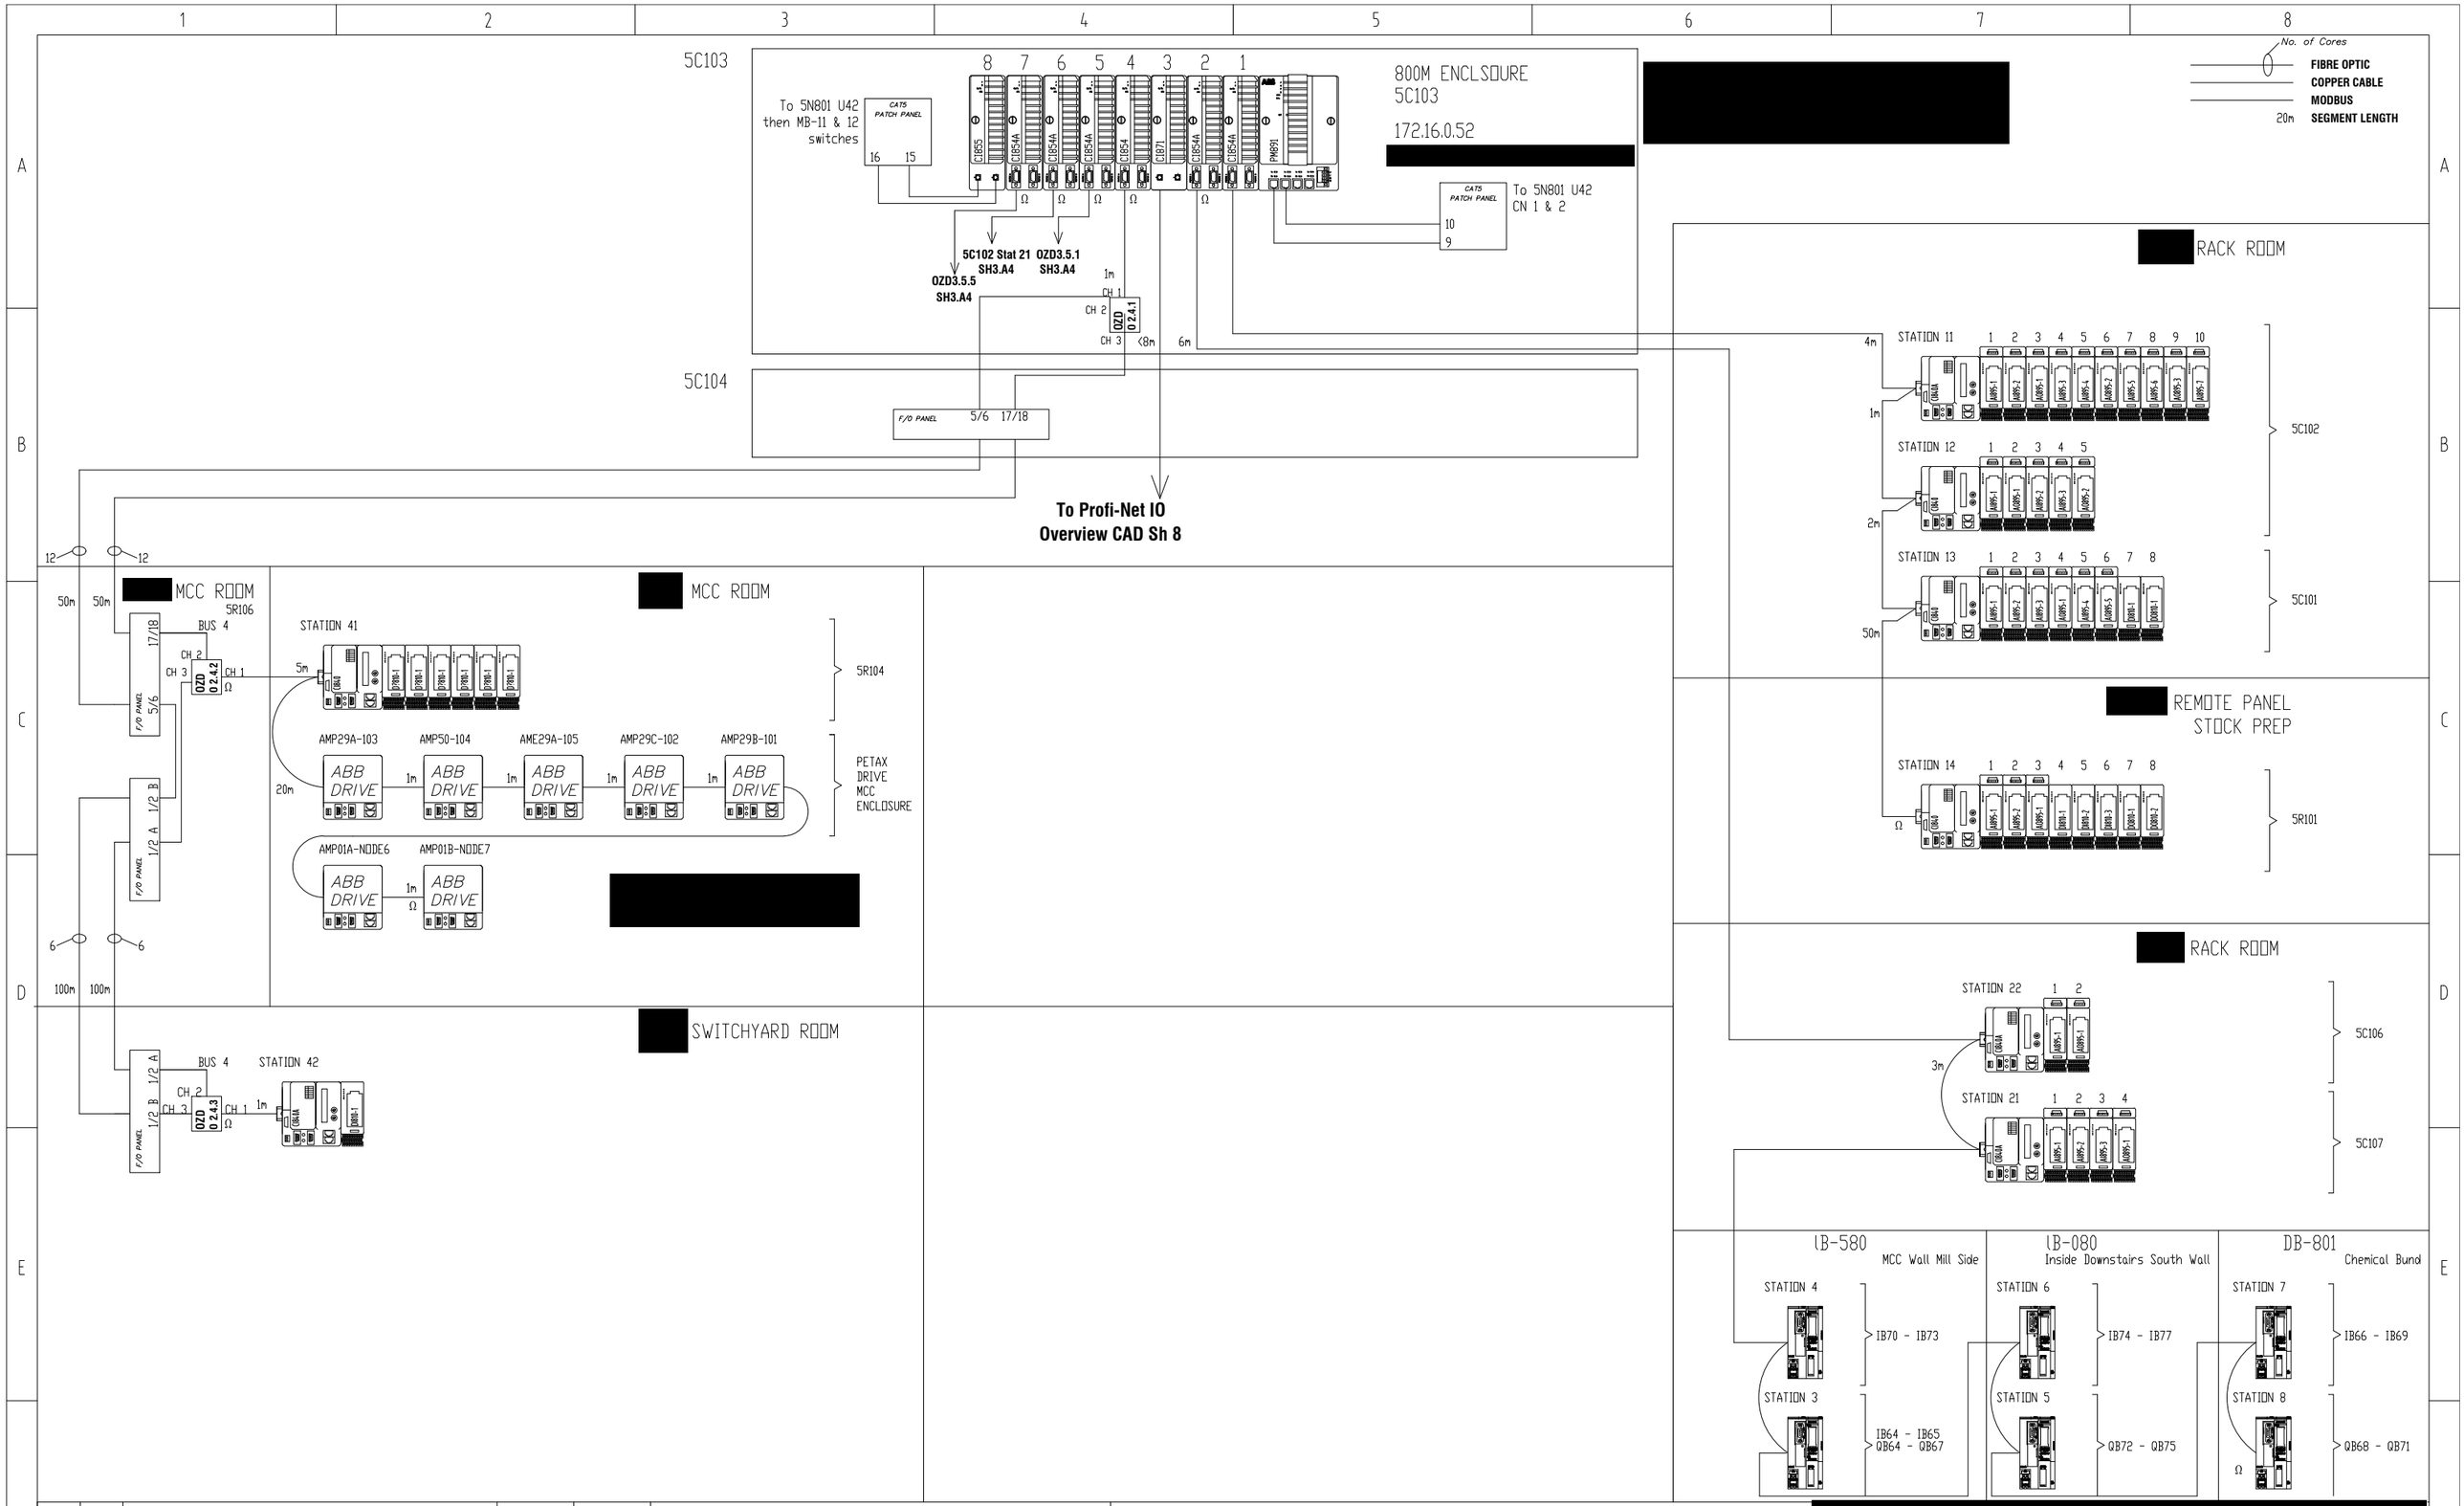

CONTROLLER AC52
STOCK PREPERATION NETWORK LAYOUT
Sheet 02/08

A3